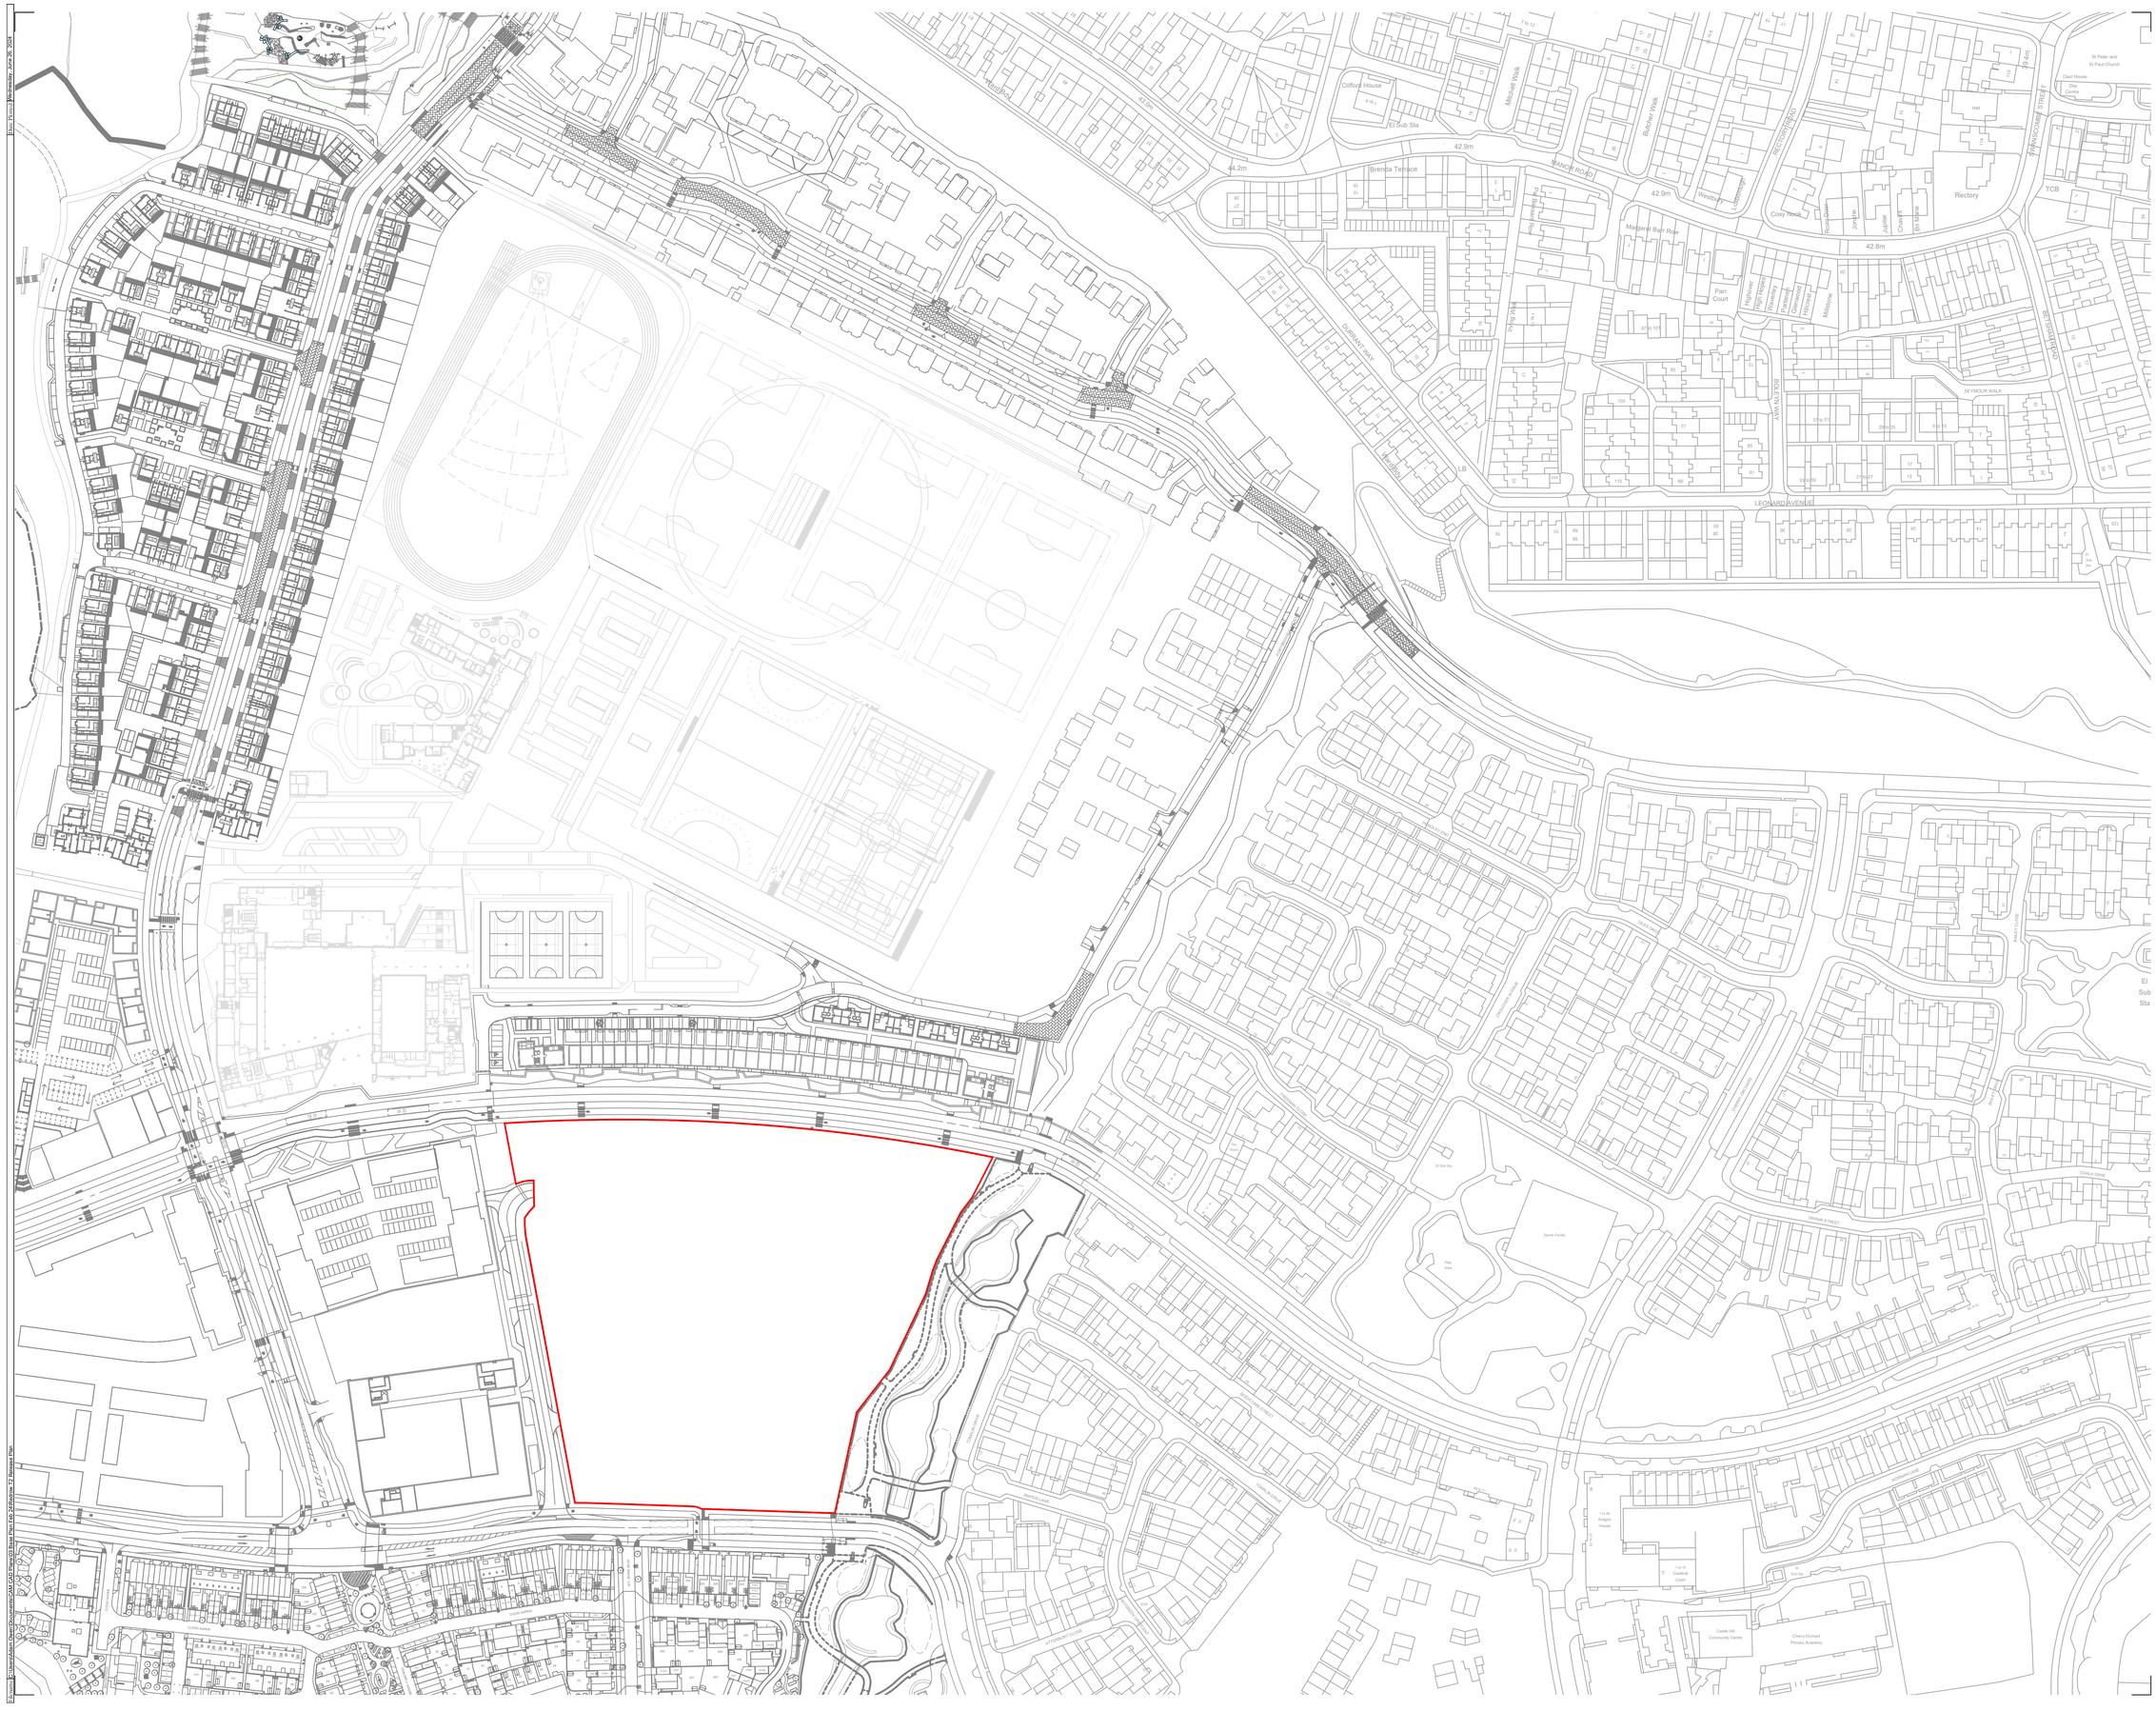

Notes

N

Outside edge of boundary line is true boundary.

Revision Details

Revision	Revised by and for	Date of Revision

Revisions

www.camlanddevelopments.co.uk

camland developments ltd

The Observatory
Southfleet Road
Ebbsfleet
Dartford
Kent
DA10 0DF

Tel – 01322 374750

email : info@camlanddevelopments.co.uk

Site Name

Alkerden Whitecliffe

Drawing Title

Redrow Parcel 2 Release Plan

Scale	1:1250 (A1)	Date	26/06/24
Compiled For		Compiled By	
EQL		ATO	
Drawing Number		Revision	
EQ/RED/T2/REL/101		-	